


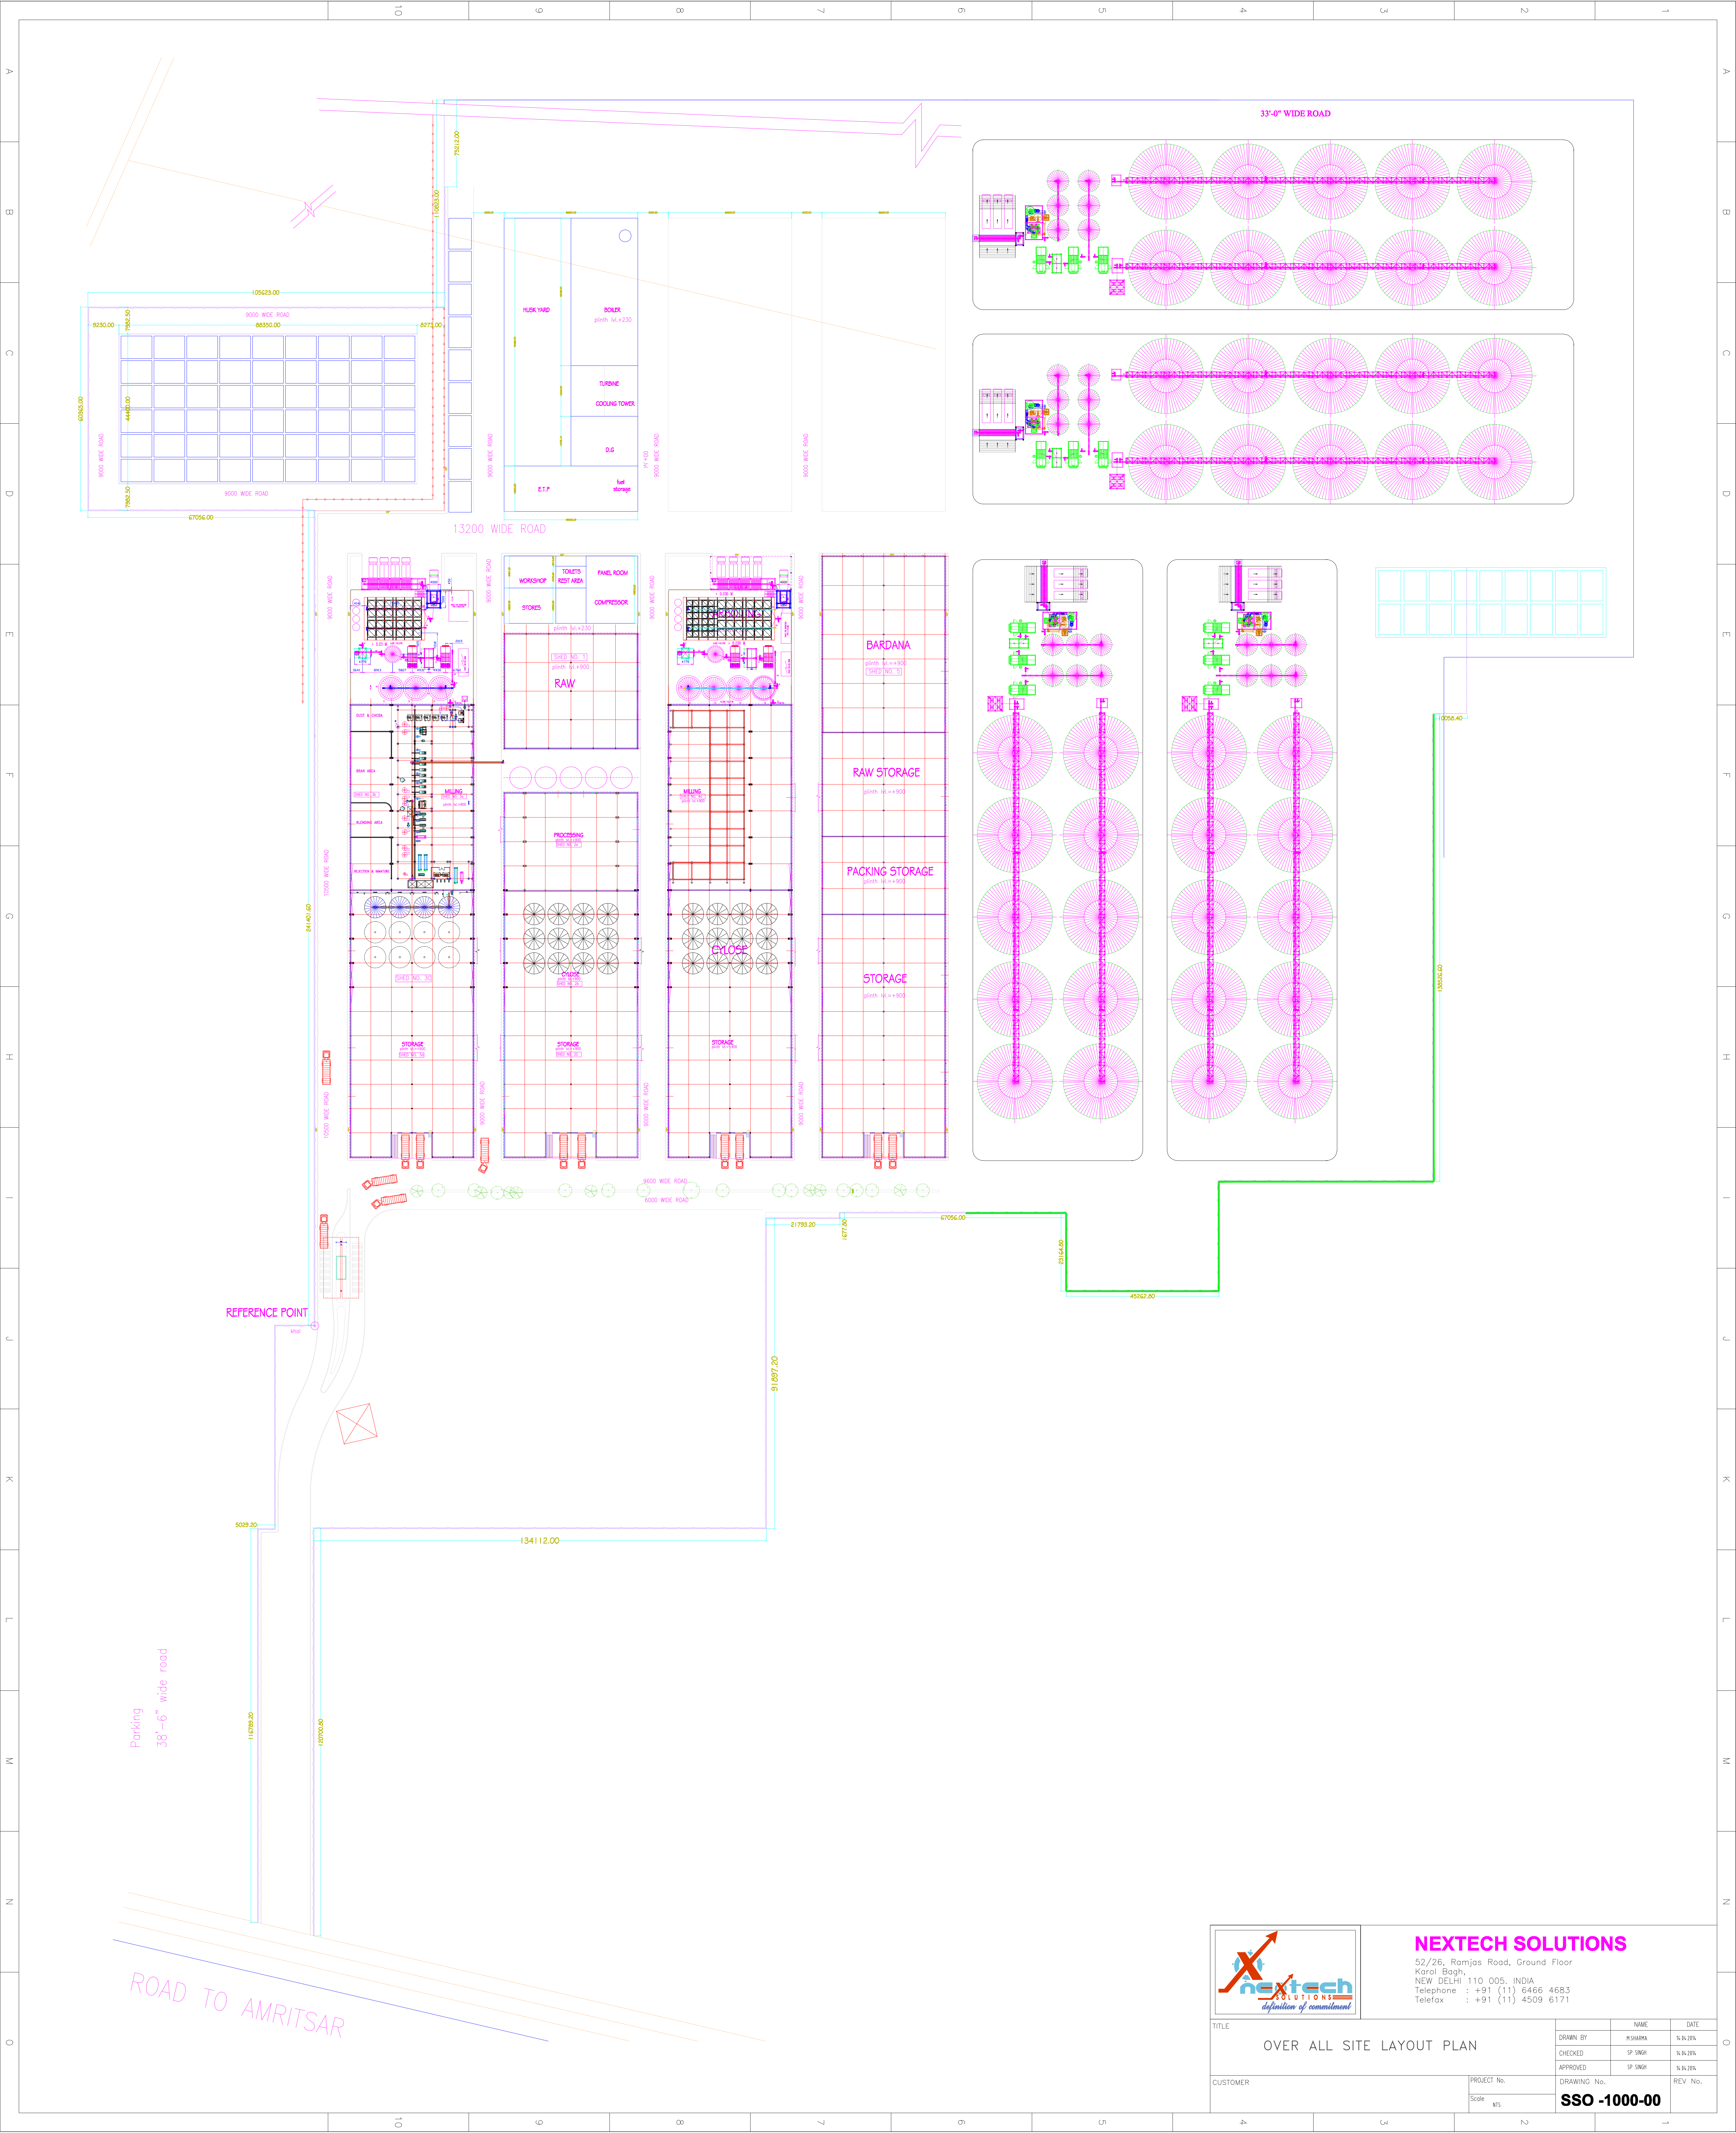

NEXTECH SOLUTIONS

52/26, Ramjas Road, Ground Floor
Karol Bagh,
NEW DELHI 110 005, INDIA
Telephone : +91 (11) 6466 4683
Telefax : +91 (11) 4509 6171

TITLE		NAME		DATE
OVER ALL SITE LAYOUT PLAN		DRAWN BY	M SHARMA	16.06.2006
		CHECKED	SP SINGH	16.06.2006
		APPROVED	SP SINGH	16.06.2006
CUSTOMER		PROJECT No.	DRAWING No.	
		Scale	NFS	
		SSO -1000-00		REV No.